




PARTS LIST	
QTY	DESCRIPTION
3	Stone Dugout Post-Middle w/ 1/2" Hardware
2	Stone Dugout Post-Corner w/ 1/2" Hardware
1	Stone Dugout Post-Front Left w/ 1/2" Hardware
1	Stone Dugout Post-Front Right w/ 1/2" Hardware
2	2" x 2" Bench Leg w/ 3/8" Hardware
2	2" x 2" Bench Leg End w/ 3/8" Hardware
1	2" x 4" Bench Leg w/ 3/8" Hardware
4	2" x 12" x 13' 6" Bench Board
4	2" x 8" x 13' 6" Bench Board
2	Dugout Roof Extension
20	1 1/2" x 3" x 79 3/4" Dugout Roof Purlin
12	Masonry Panel - 79"x20"
6	Expanded Metal Panel - 79" x 36"
6	4" x 2" x 7' Half Wall Tube
10	Roofing Panel-9' 1"x3'
10	Roof Rake-126" Section

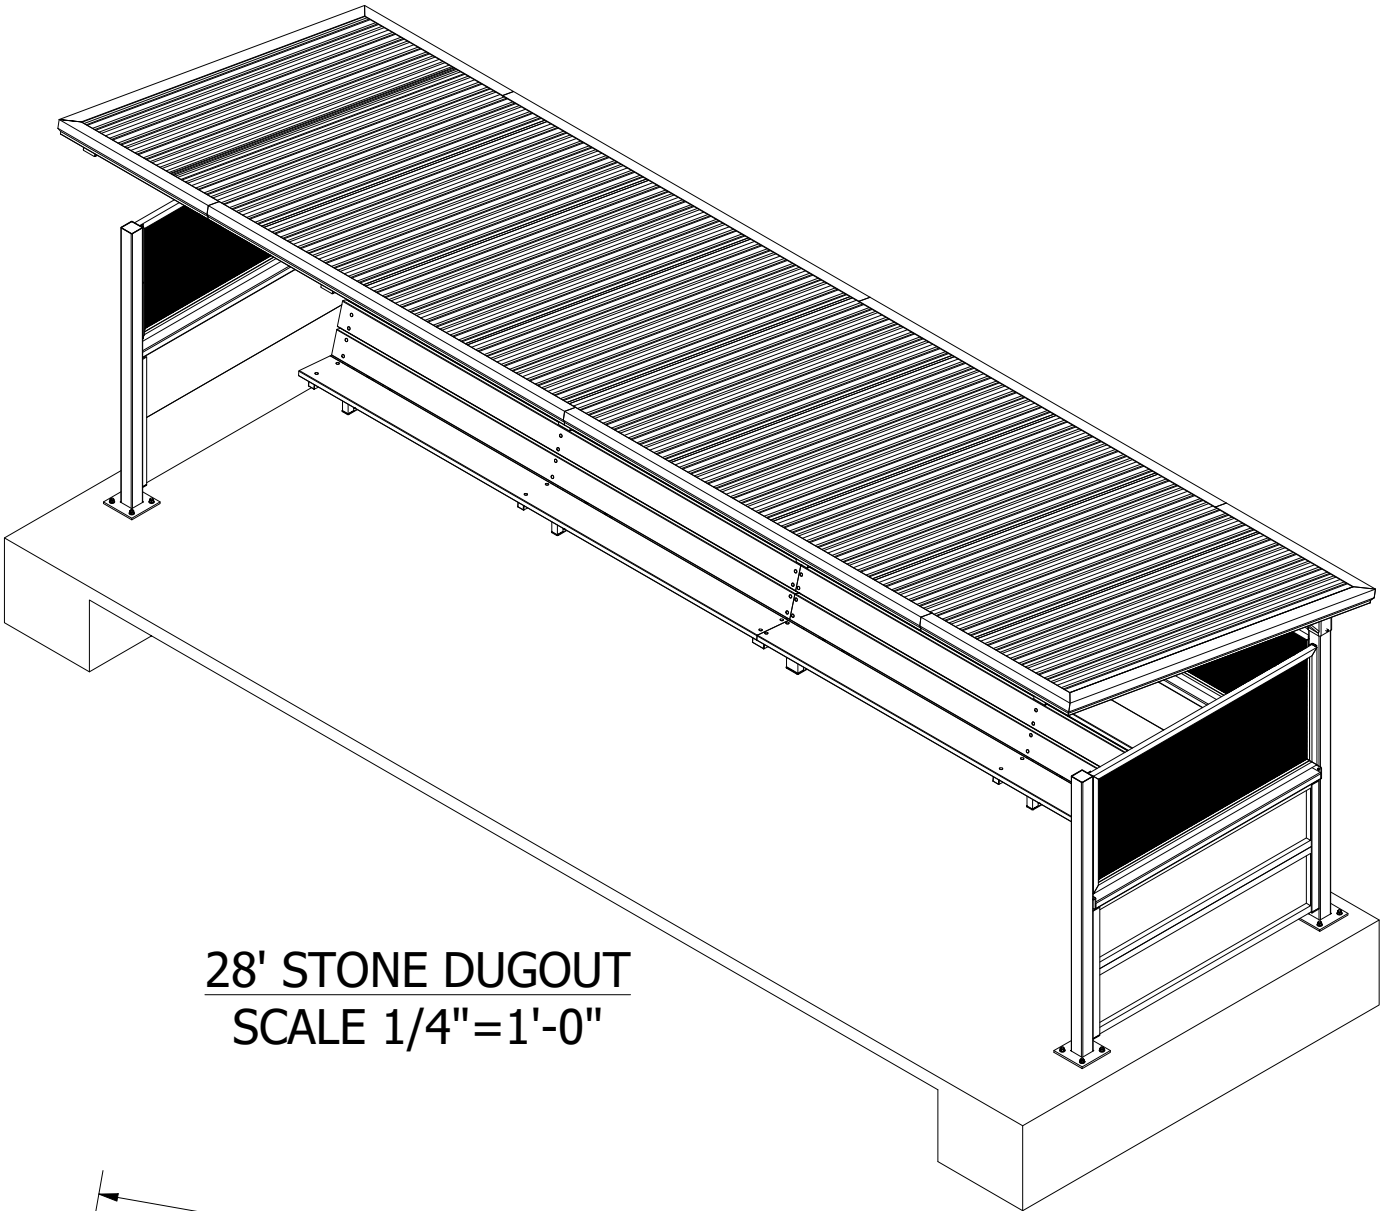

28' STONE DUGOUT
SCALE 1/4"=1'-0"

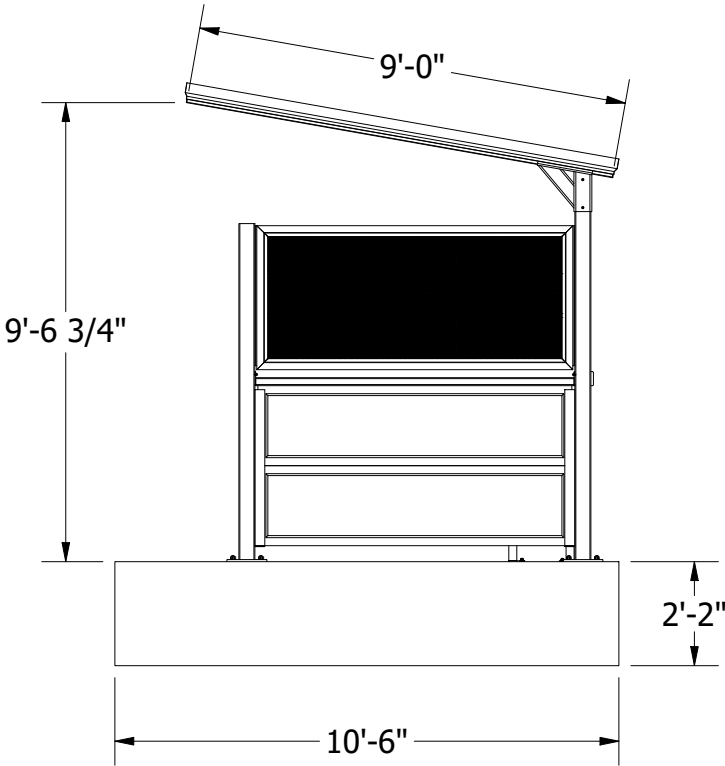

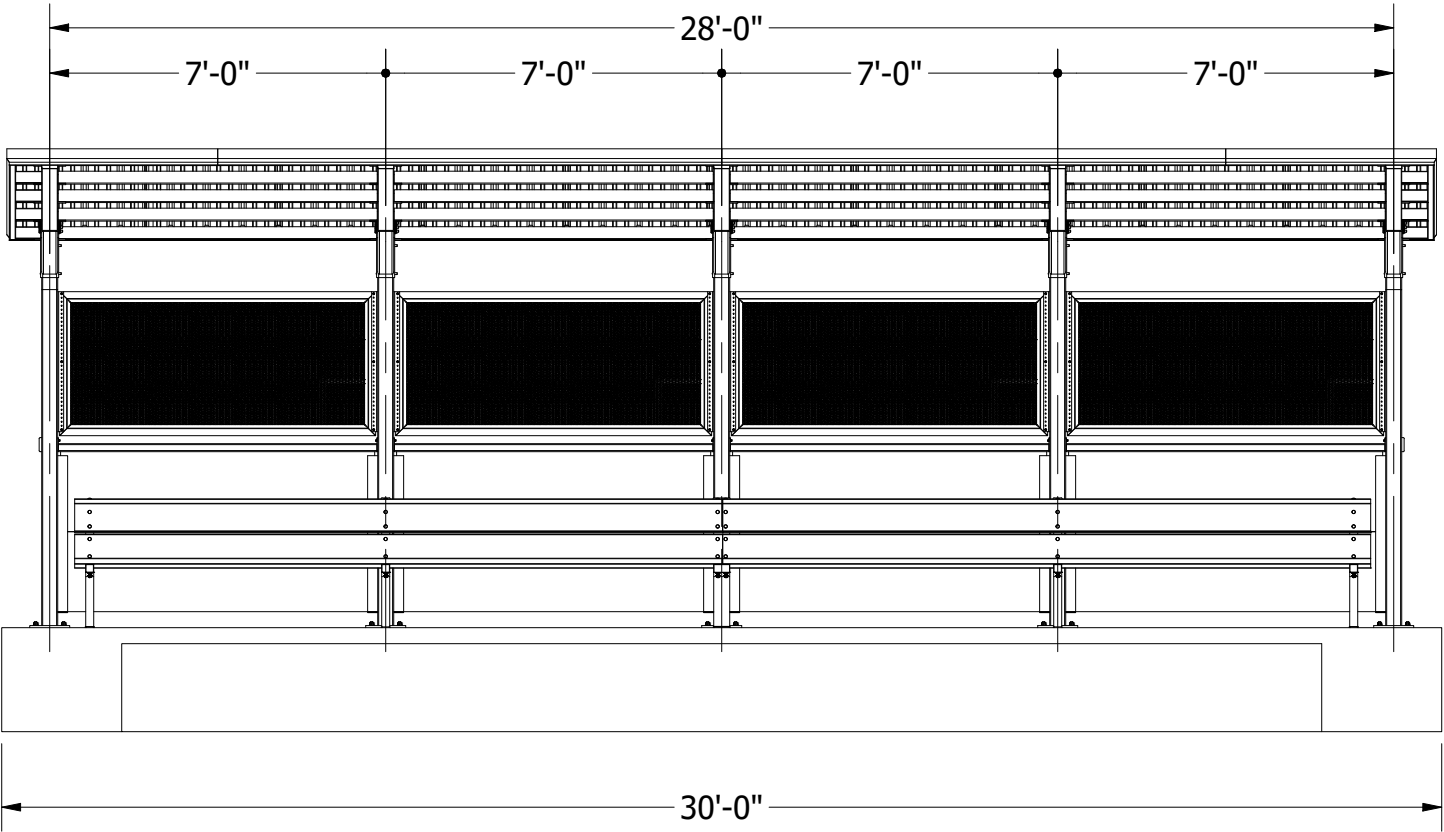


QUALITY ATHLETIC EQUIPMENT
1650 AVENUE H - ST. LOUIS, MO 63125
www.aalcomfg.com (314)-544-4300
SINCE 1946


28' Stone Dugout - Half Wall

Sheet Size:	Author:	Rev:
B	D.Campbell	0
	Date:	
	5/14/2024	


File Path: C:\Users\dalton\Documents\Vault\Designs\Parts - Master\Generic - Baseball\Dugout-Stone\Stone Dugout Foundation.idw

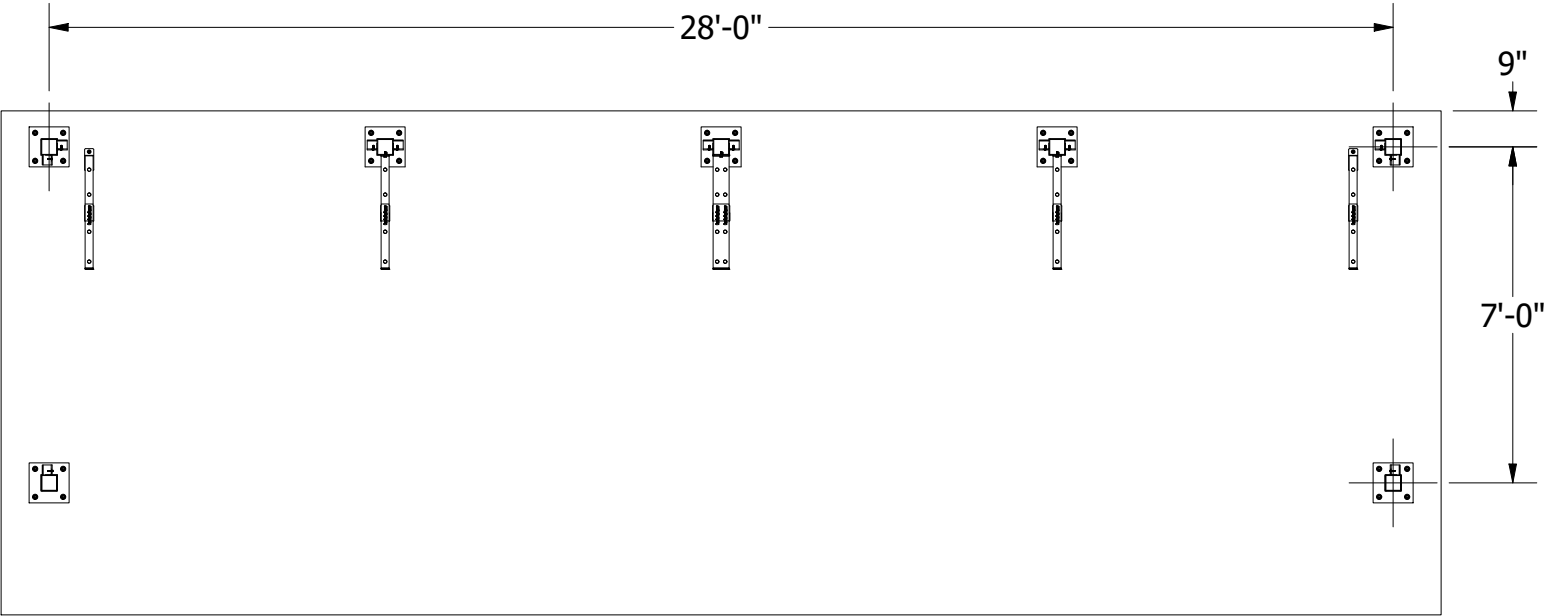

28' STONE DUGOUT
SCALE 1/4"=1'-0"

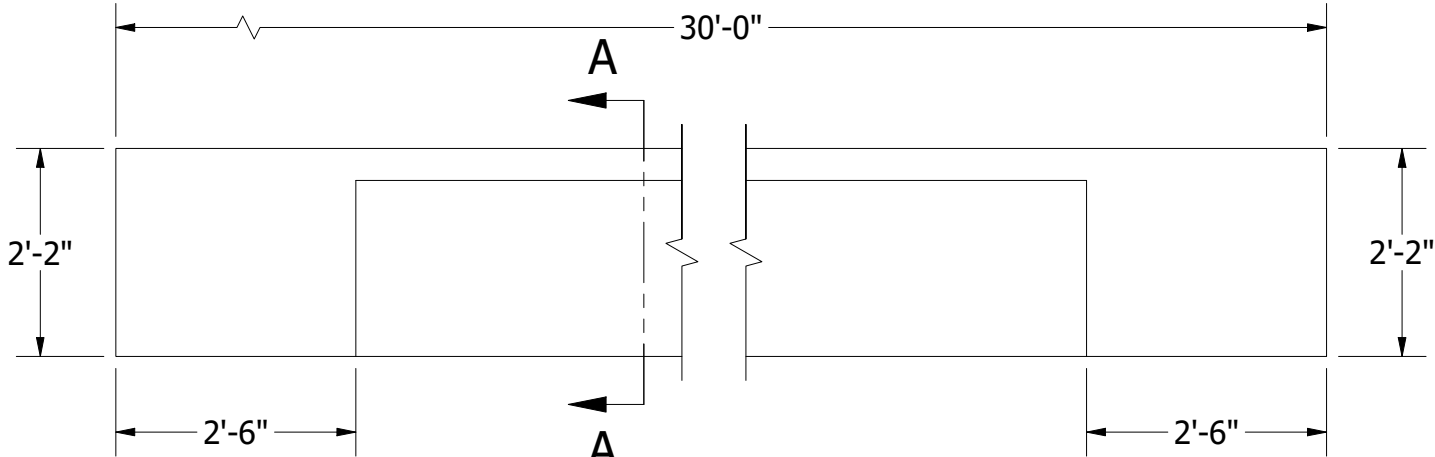

28' STONE DUGOUT FOOTING
SCALE 1/2" = 1'-0"

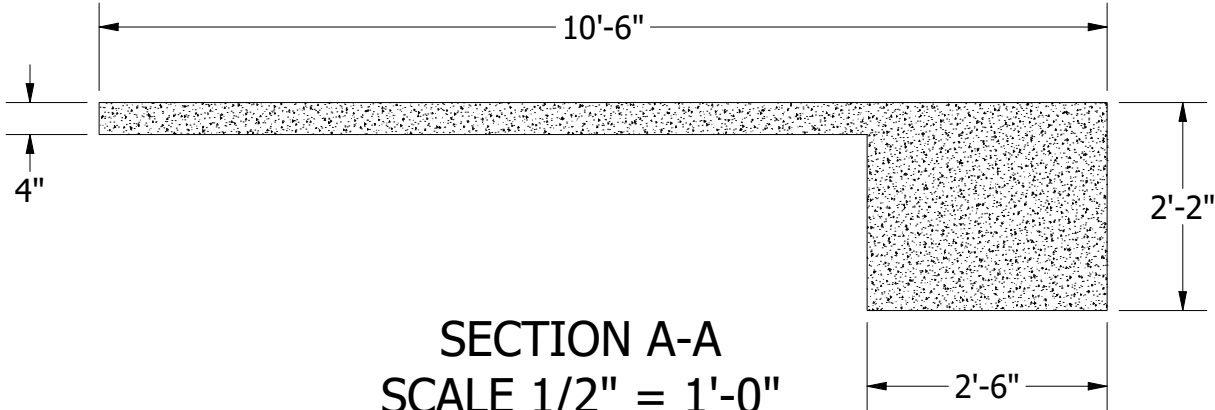

SECTION A-A
SCALE 1/2" = 1'-0"

- Minimum Foudnation Support:**
1. 6x6 - W2.9xW2.9 Wire mesh, 2" deep from the top face.
 2. #5 Rebar @ 5" O.C. both directions, 2" up from bottom of foundation.

 QUALITY ATHLETIC EQUIPMENT 1650 AVENUE H - ST. LOUIS, MO 63125 www.aalcomfg.com (314)-544-4300 SINCE 1946	28' Stone Dugout Foundation		
	Sheet Size:	Author:	Rev:
	B	D.Campbell	0
	Date:	5/14/2024	
File Path: C:\Users\dalton\Documents\Vault\Designs\Parts - Master\Generic - Baseball\Dugout-Stone\Stone Dugout Foundation.idw			