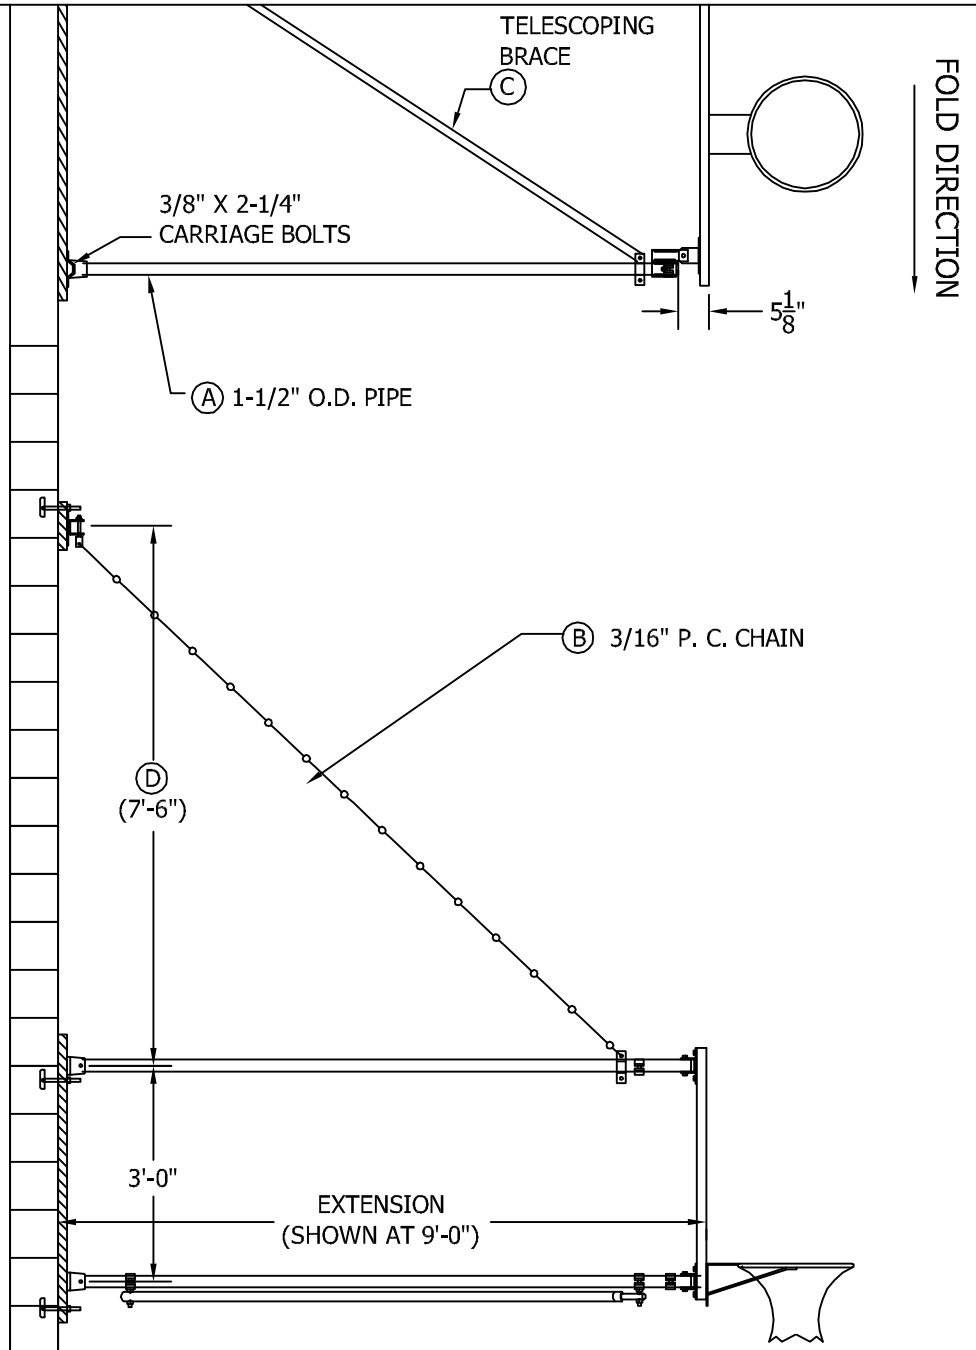

FOLD DIRECTION

#22SF FOLDING WALL MODEL

(# REQ'D WITH # EXT.)

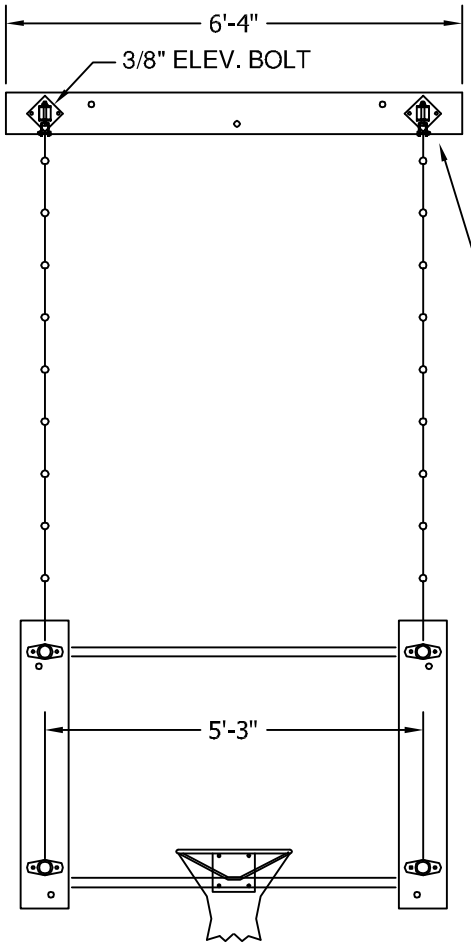

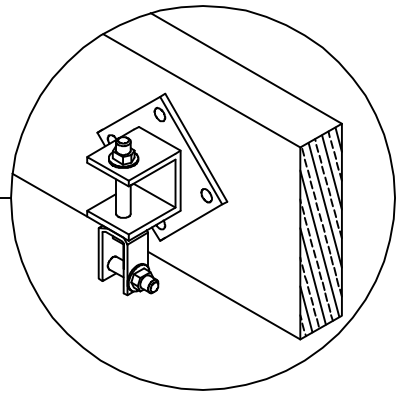

FITTING ATTACHES TO STD.
PINE 2 x 8 ANCHOR BOARD.
(4 x SCALE)

SCALE: 3/8" = 1'

AALCO
MANUFACTURING COMPANY
1650 AVENUE "H"
ST. LOUIS, MO 63125
1-314-544-4300
1-800-537-1259
FAX: 1-314-544-2386
www.aalcomfg.com

PROJECT	
CITY STATE	
ARCHITECT	
DEALER	
CONTRACTOR	
JOB NO	DATE
REVISIONS / BY	SCALE 1/2"=1' / DRAWN BY / SHEET

SPEC SECTION 11480